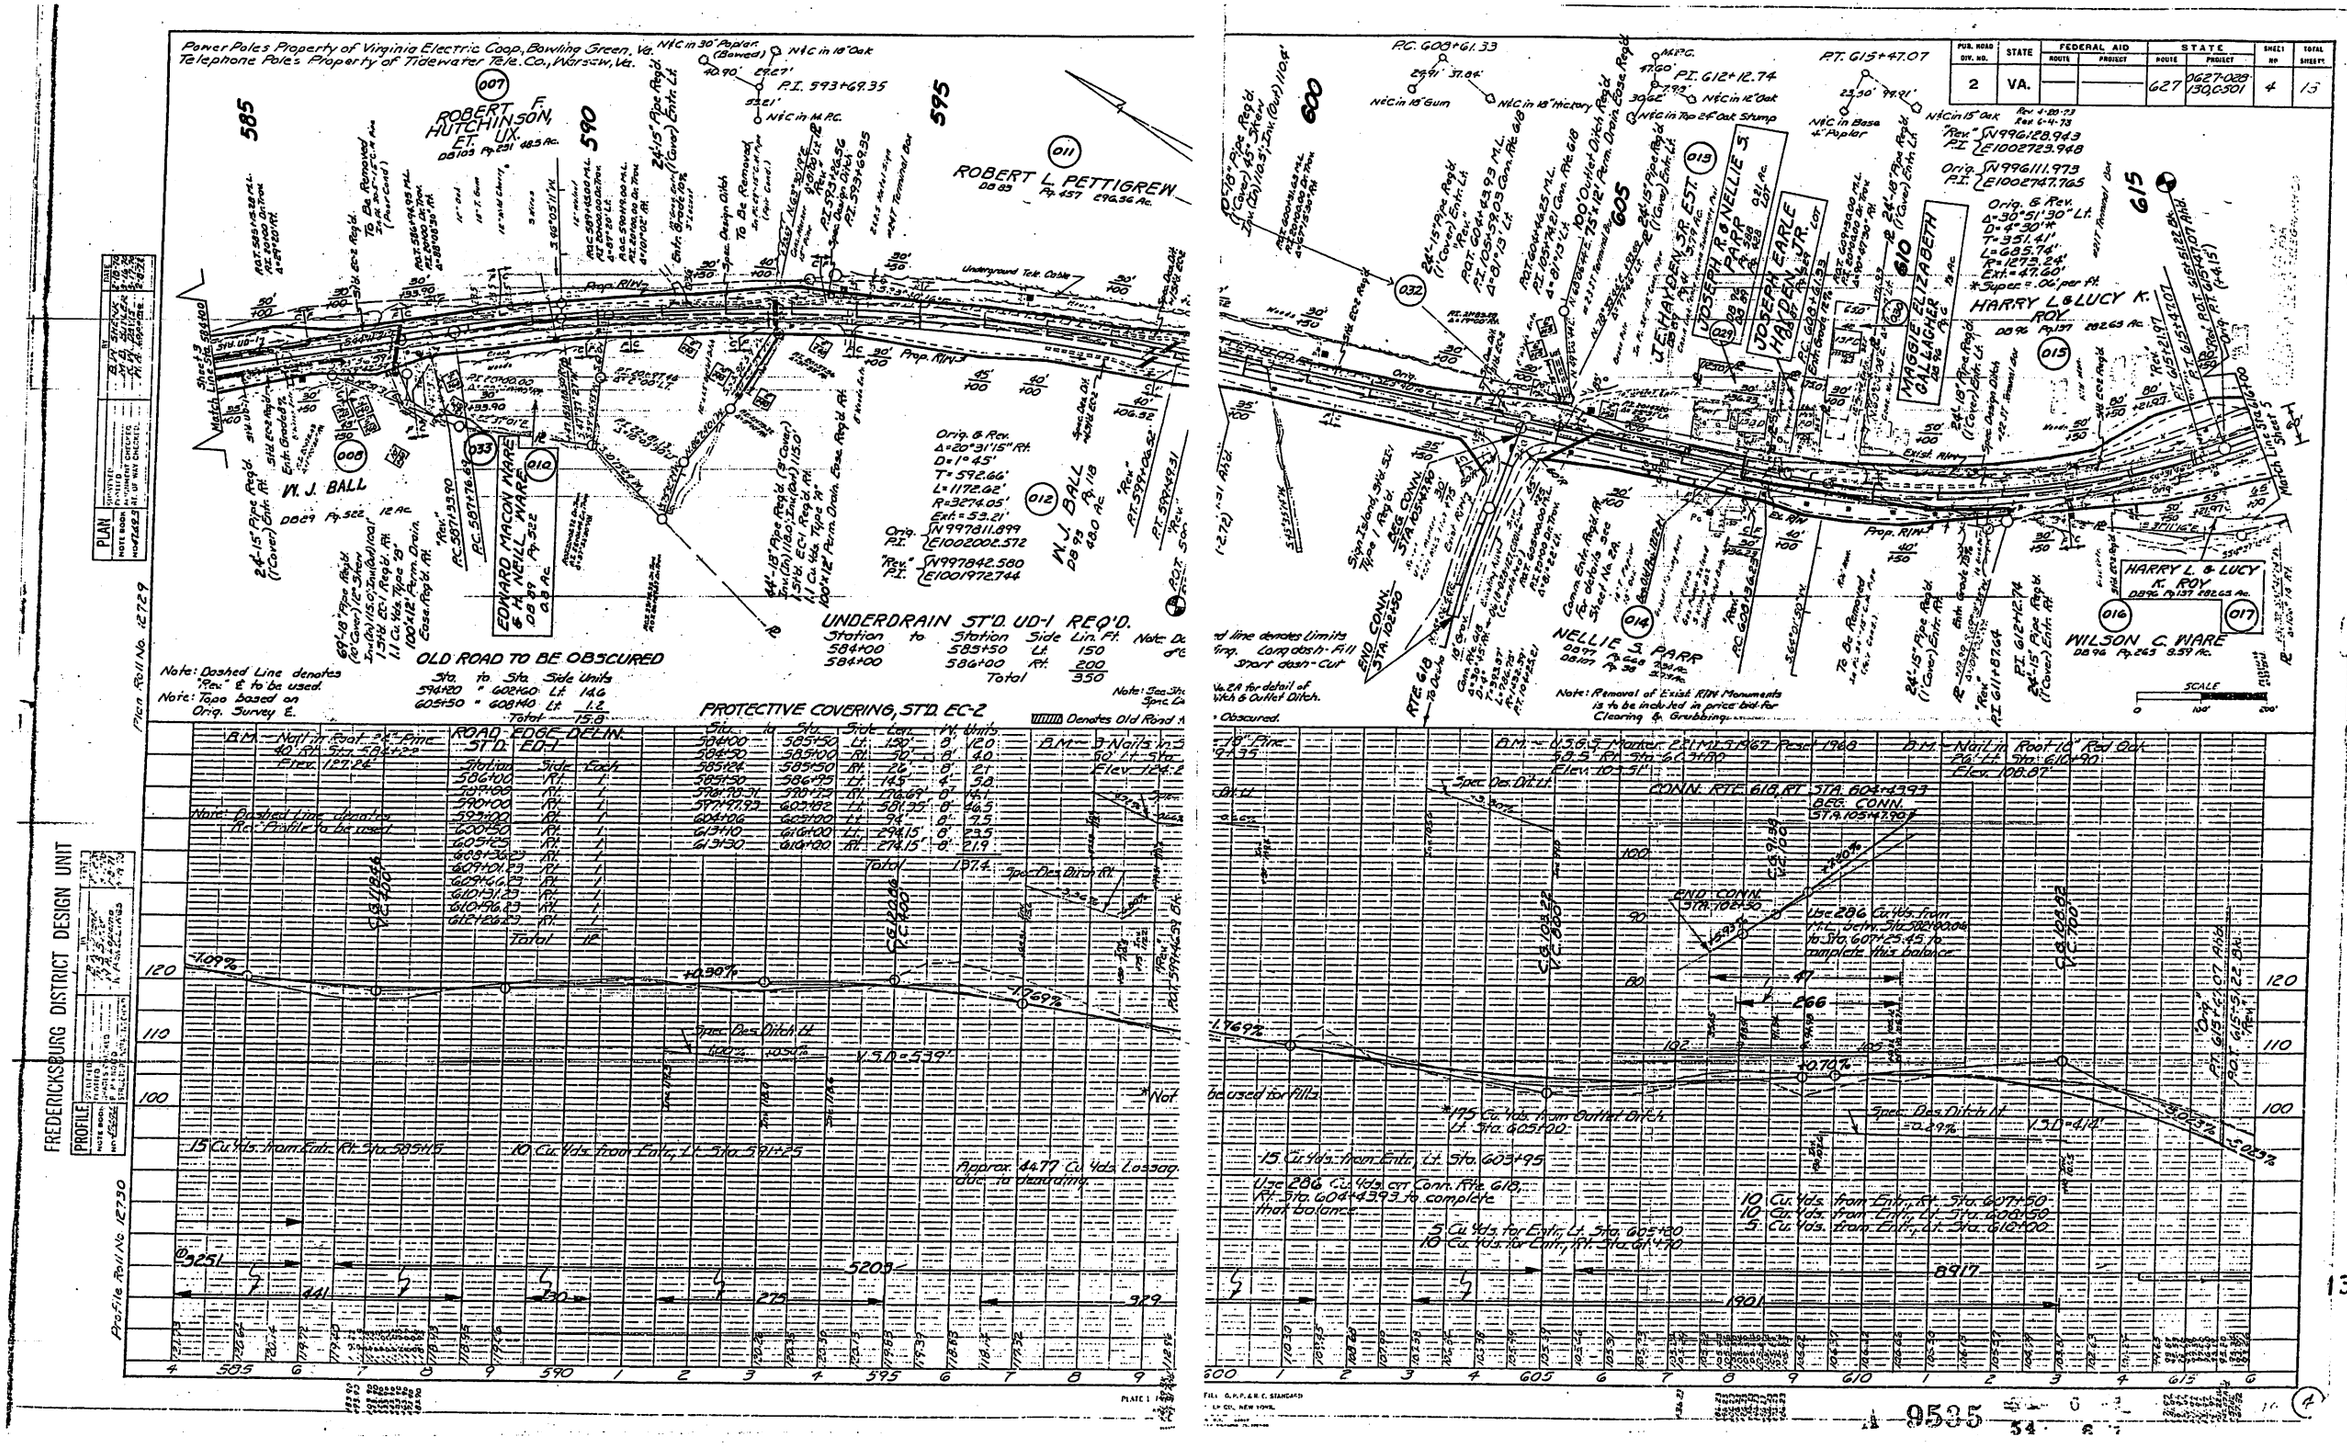

PUB. ROAD DIV. NO.	STATE	FEDERAL AID ROUTE	FEDERAL AID PROJECT	STATE ROUTE	STATE PROJECT	SHEET NO.	TOTAL SHEETS
2	VA.			627	0627-028 130,0501	4	13

135

9535